- Wall finish: chipboard, white grooved
- Room height: 2700 mm
- Area: 20,0 m^2

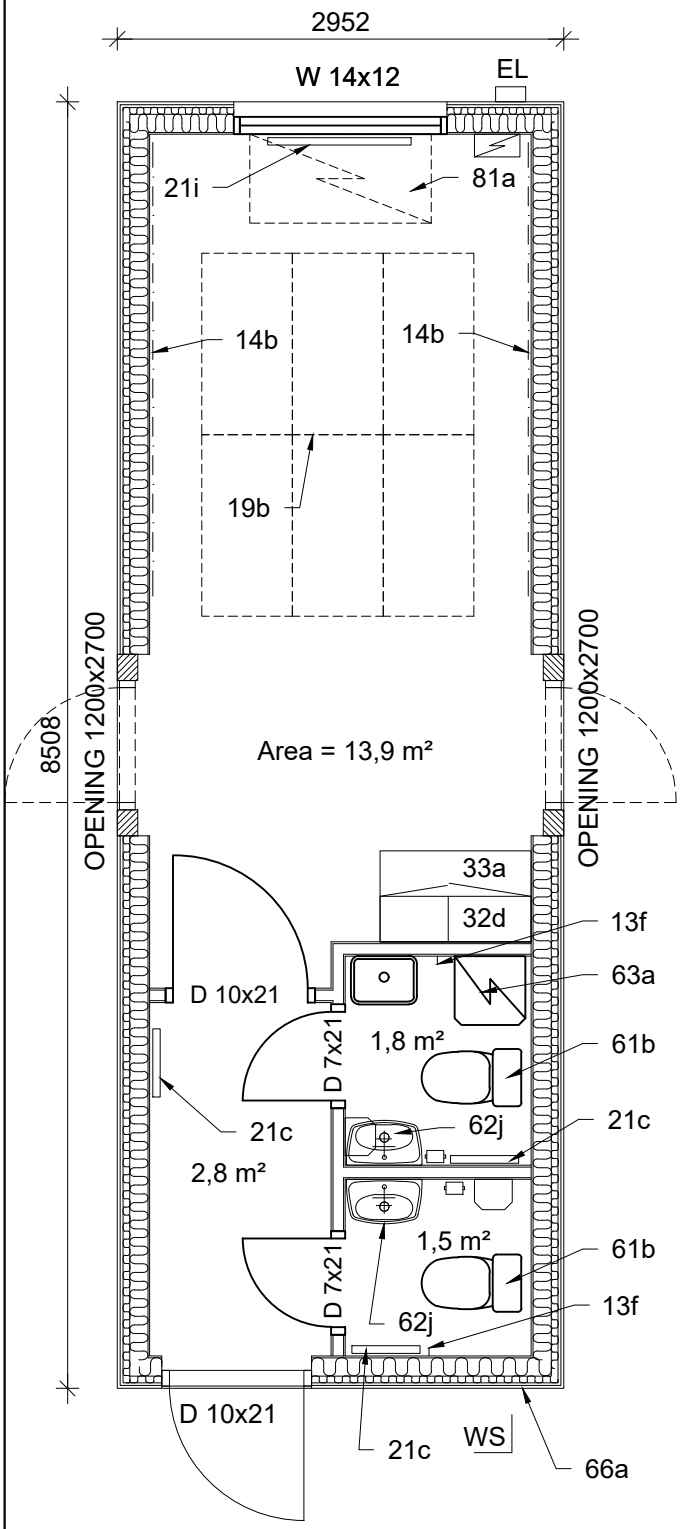

INCLUDED		
Pos.	Option	Pieces
13f	Metal double hook	2
14b	Elfa top track, white (3000 mm)	2
19b	Suspended sound insulation boards 1800 x 2400	1
21c	Radiator Ensto 250 W, 380x451	3
21i	Radiator Ensto 1000 W	1
22a	YSO190 Heat controlling switch	1
32d	Kitchenette cupboards on the wall	2
33a	Minikitchen with fridge and sink	1
61b	Toilet set: 1 WC-paper holder, 1 toilet seat	2
62j	Washing set: 1 Sink, 1 mirror, 1 light trash bin	2
63a	Water boiler 28L	1
66a	Wall hydrant	1
72b	Interior door M7x21, white	2
72c	Interior door M10x21, beech	1
73b	Exterior door plate M10x21	1
76b	Window curtains	1
76c	Window steel bars	1
81a	Ventilation aggregate Airmaster AM150	1

Number of optional items chosen on the order sheet

OPTIONAL		
Pos.	Option	Pieces
15b	YSO270 Information board (1210x910)	
31c	Microwave oven	
71j	YNO150 Wall element for the opening 1200 x 2700 with door D M10x21	
71k	YNO154 Wall element for the opening 1200 x 2700 without door	

RAMIRENT

Module:

Norra 004

Scale:

1:50